1	STATE OF MAINE		
2	STATE OF MAINE		
3	STATE OF MAINE		
4	STATE OF MAINE		
5	STATE OF MAINE		
6	STATE OF MAINE		
7	STATE OF MAINE		
8	STATE OF MAINE		
9	STATE OF MAINE		
009-DR	CALDWELL, DAVID	B5237P309	B5237P309
10	STATE OF MAINE		
11	STATE OF MAINE		
12	STATE OF MAINE		
13	STATE OF MAINE		

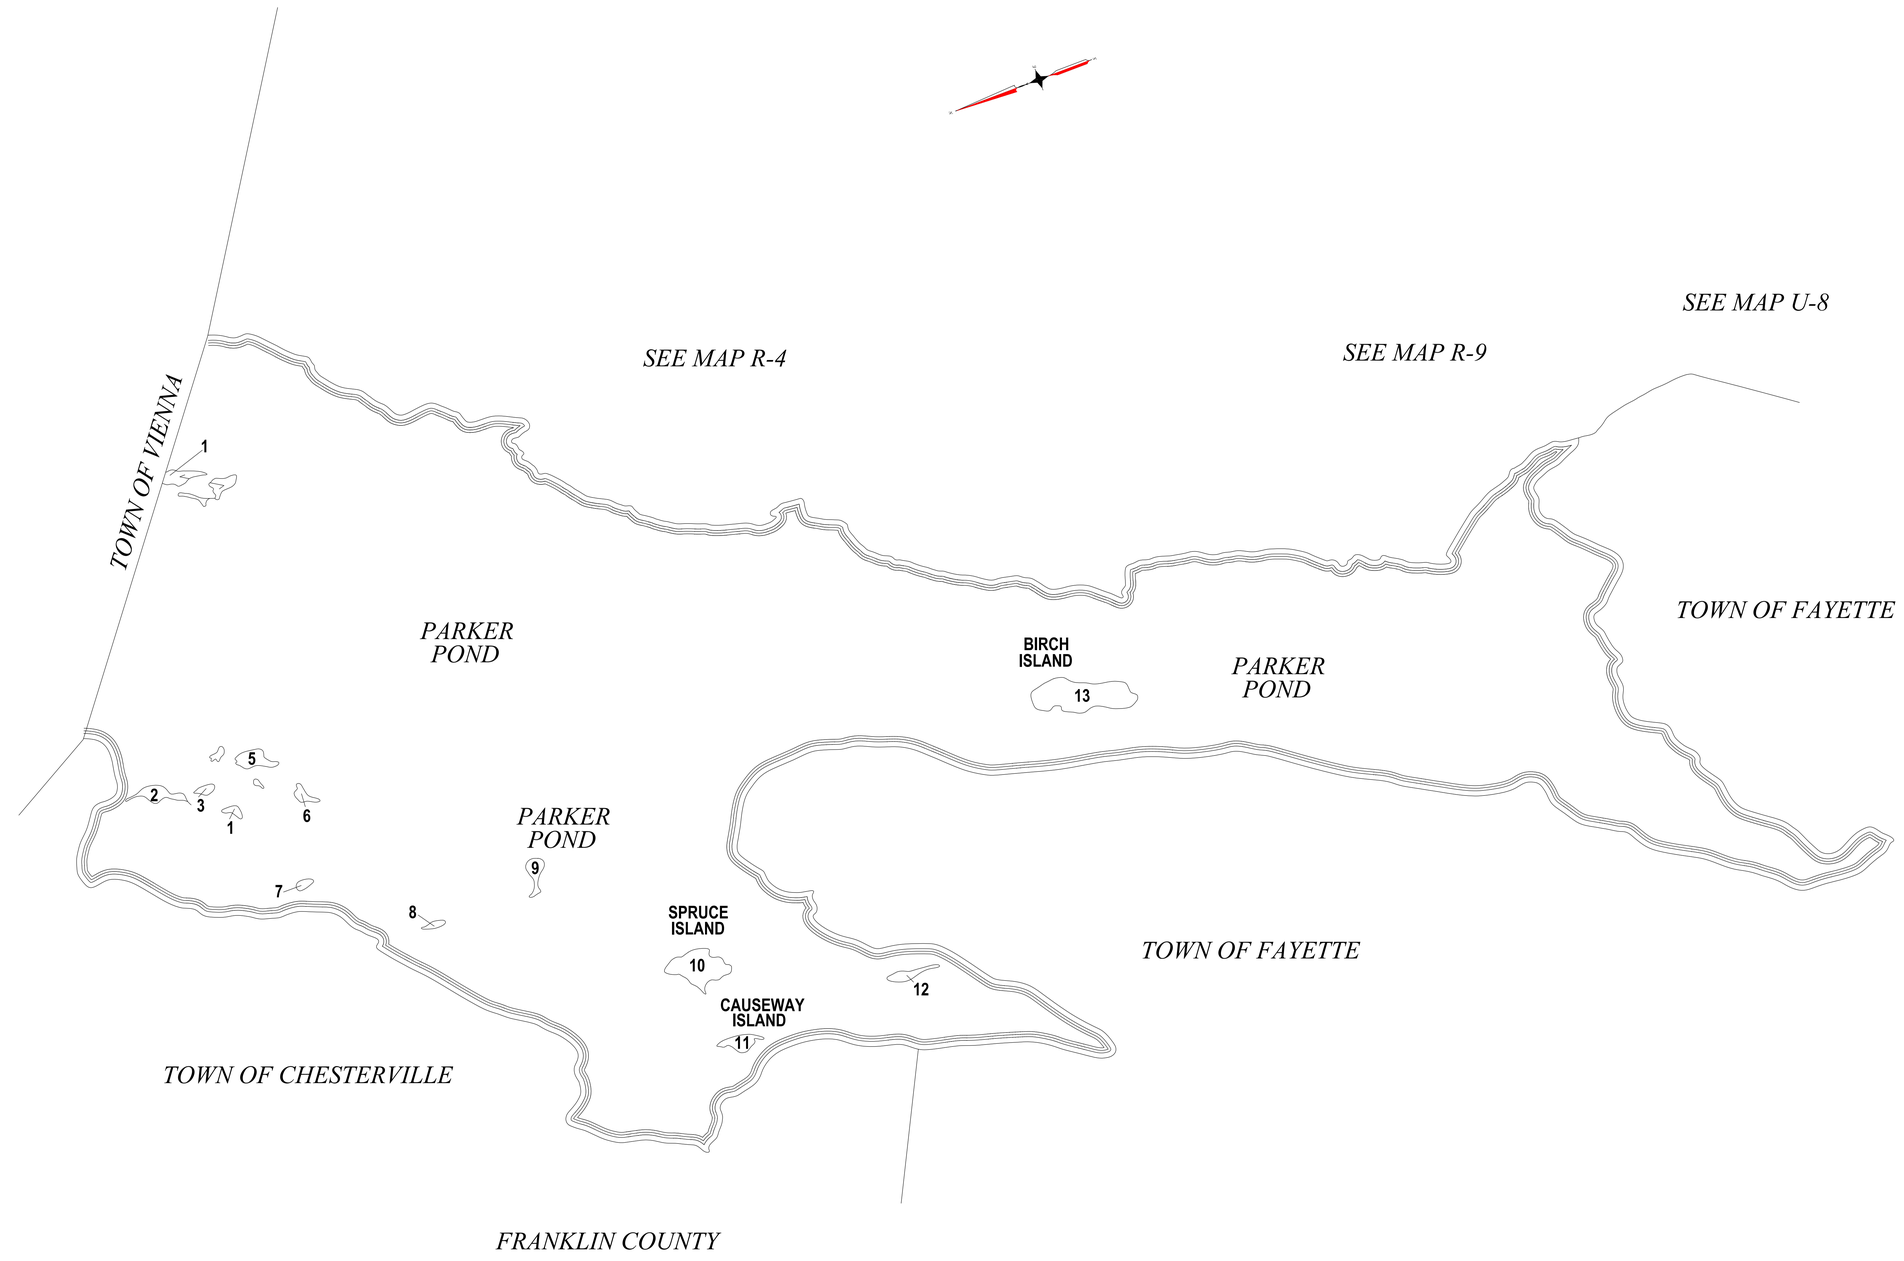

TAX MAPS ARE FOR ACCESSING ONLY
TO BE USED AS AN AIDE IN PARCEL REPRESENTATION
NOT TO BE USED IN PROPERTY TRANSFERS OR CONVEYANCES
NOT TO BE USED FOR PROPERTY LINES

PROPERTY MAP
MOUNT VERNON, MAINE

JANUARY, 2019 SCALE: 1"=250'

R-4A